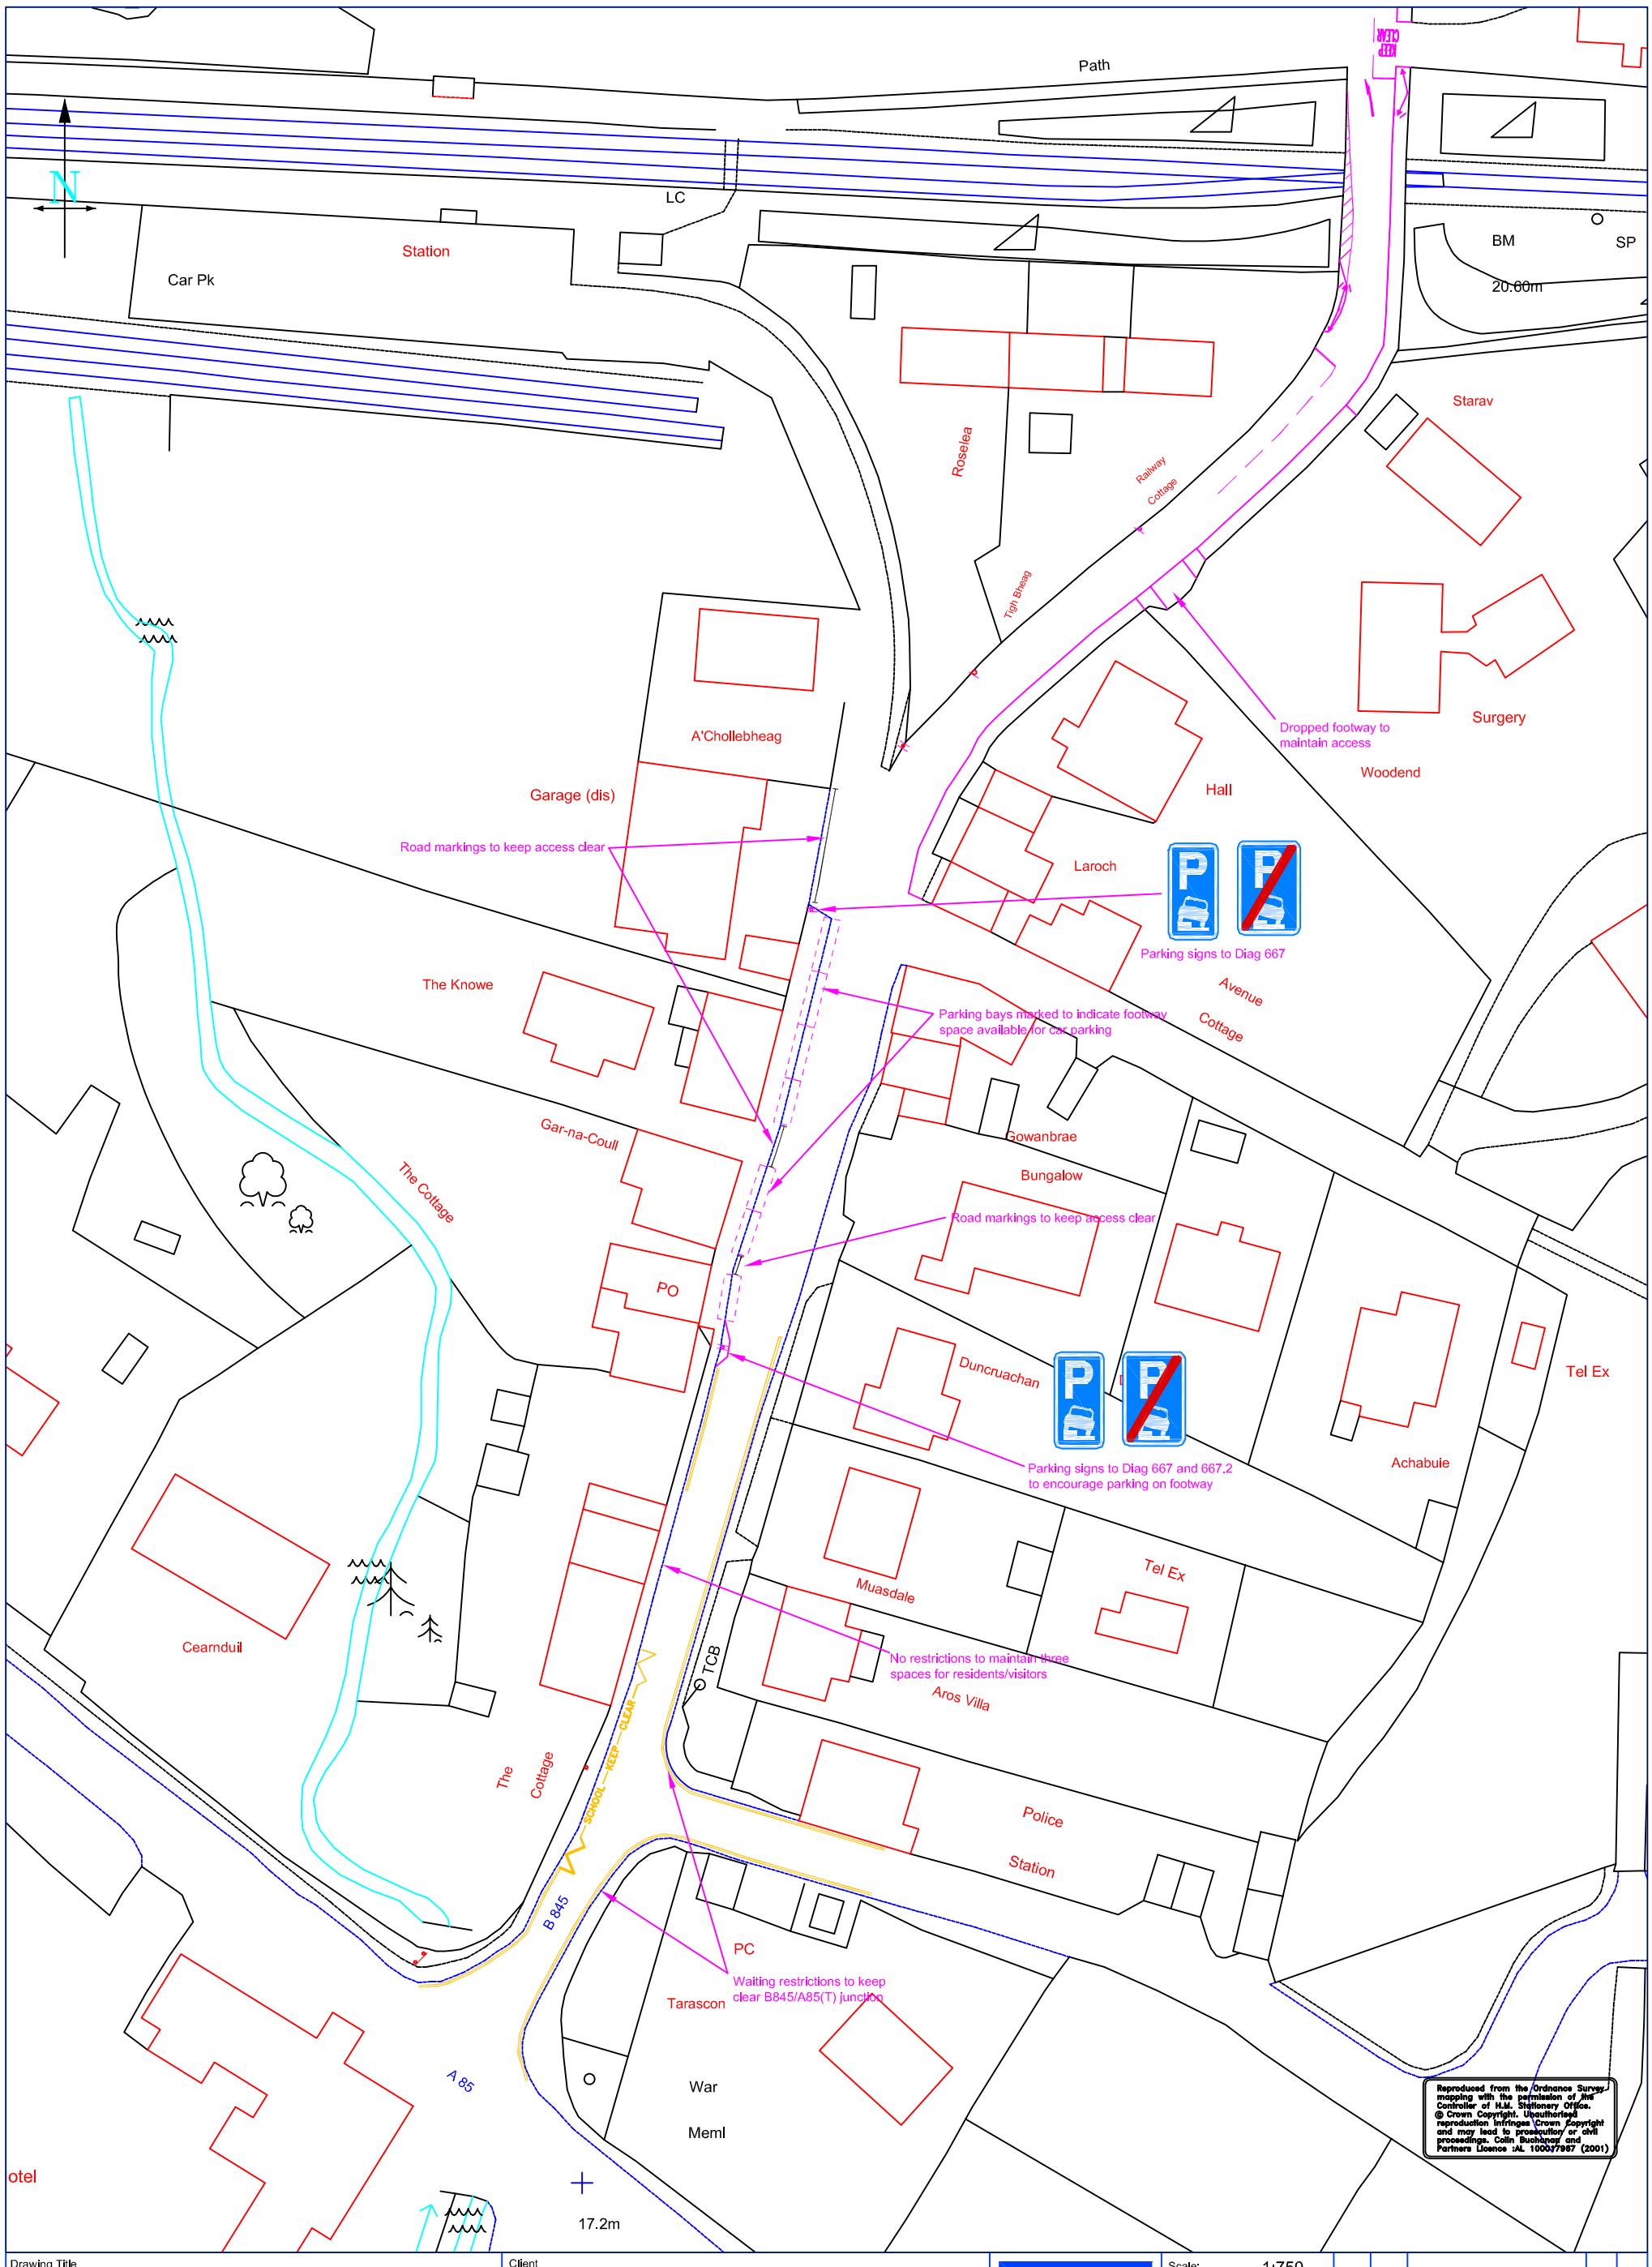

Drawing Title	Client							
Taynuilt Parking Proposals without implementation of Off Street car park	Taynuilt Community Council & West Highland Housing Association	COLIN BUCHANAN	Scale: 1:750					
	Job Title: Taynuilt Traffic Study		Designed by: CW					
			Drawn by: CW					
			Ckd/Appd: DRB	Rev.	Date.	Amendment.	Des.	Drn.
			First Issued: June '06	Drg No. Figure 3.11			Rev	
			Job No: 113221					